FENCE REGULATIONS

Municipal Code Section 20.30, Part 6

Typical plan assuming single-family lot and sidewalk with planting strip.

For more information on fencing for single-family homes or **Fence Variances**, please contact Development Services Center at (408) 535-3555.

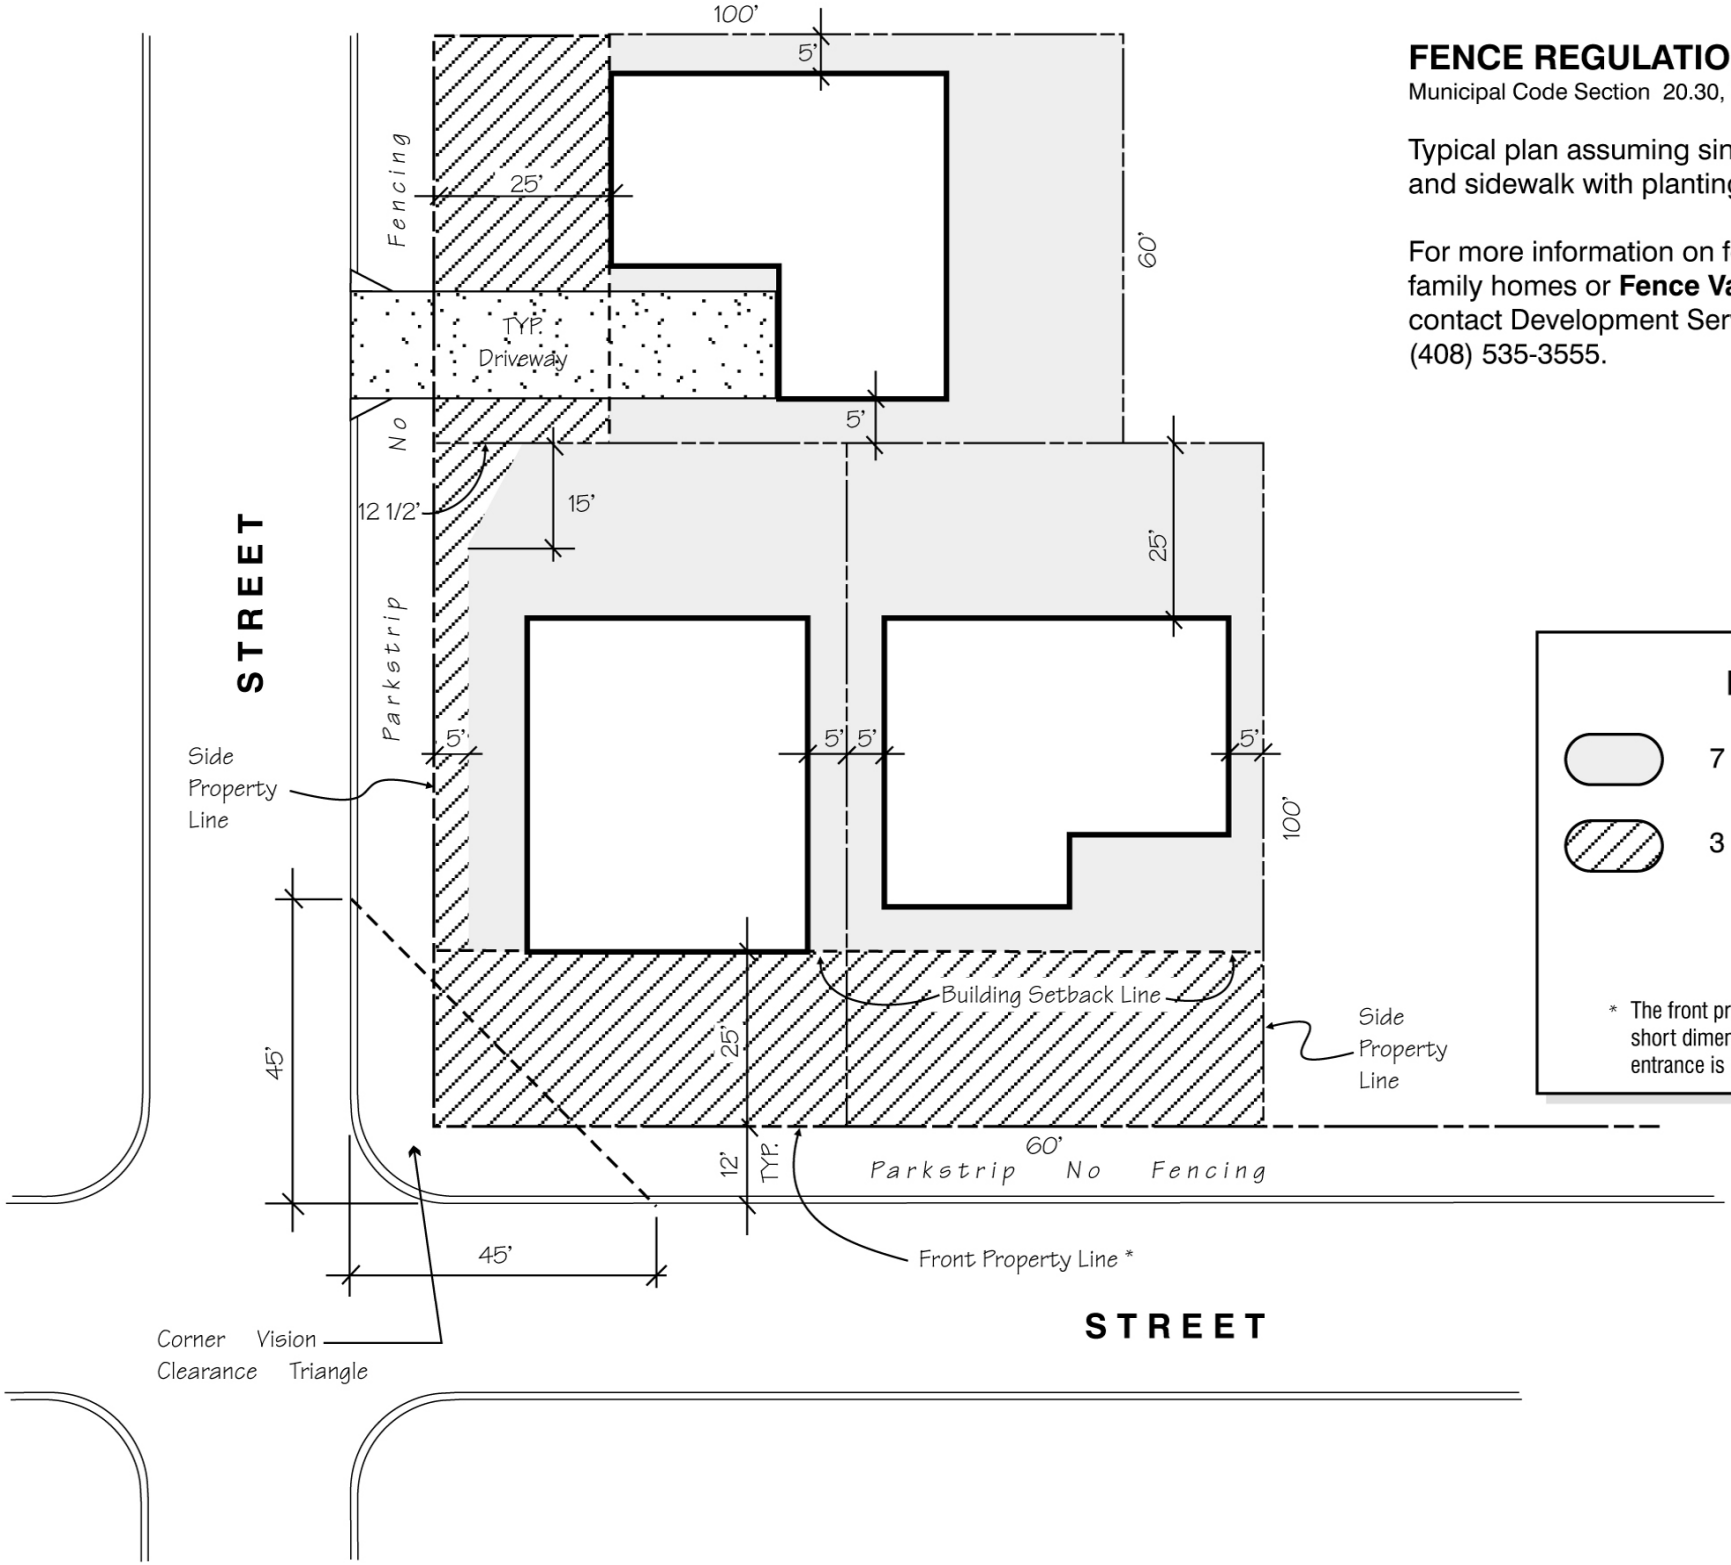

LEGEND

7 Foot Max. Height Fence

3 Foot Max. Height Fence

* The front property line will always be the short dimension of the lot even if the building entrance is on the long dimension of the lot.